ALTERNATES

ITEM		DESCRIPTION
ALT. #1	ASPHALT WALKING TRAILS	INCLUDES ALL ASPHALT TRAILS, REF. 1/A-2.0 FOR EXCEPTIONS
ALT. #2	ENTRANCE	INCLUDES C.M.U. WALL, LIGHTING, AND WROUGH IRON GATES
ALT. #3	MAN HOLE	
ALT. #4	POTA COMPLEX	
ALT. #5	RESTROOM BLDG. A	
ALT. #6	SOCCER FIELD A - SOD, IRRIGATION AND ACCESSORIES	
ALT. #7	LIGHTS AT SKATE PLAZA	REF. ELECTRICAL DRAWINGS
ALT. #8	SOD AND IRRIGATION SYSTEM OF ENTIRE PARK	INCLUDES SOD THROUGHOUT THE PARK AND IRRIGATION SYSTEM FOR ALL SODDED AREAS.
ALT. #9	ASPHALT SWALES	

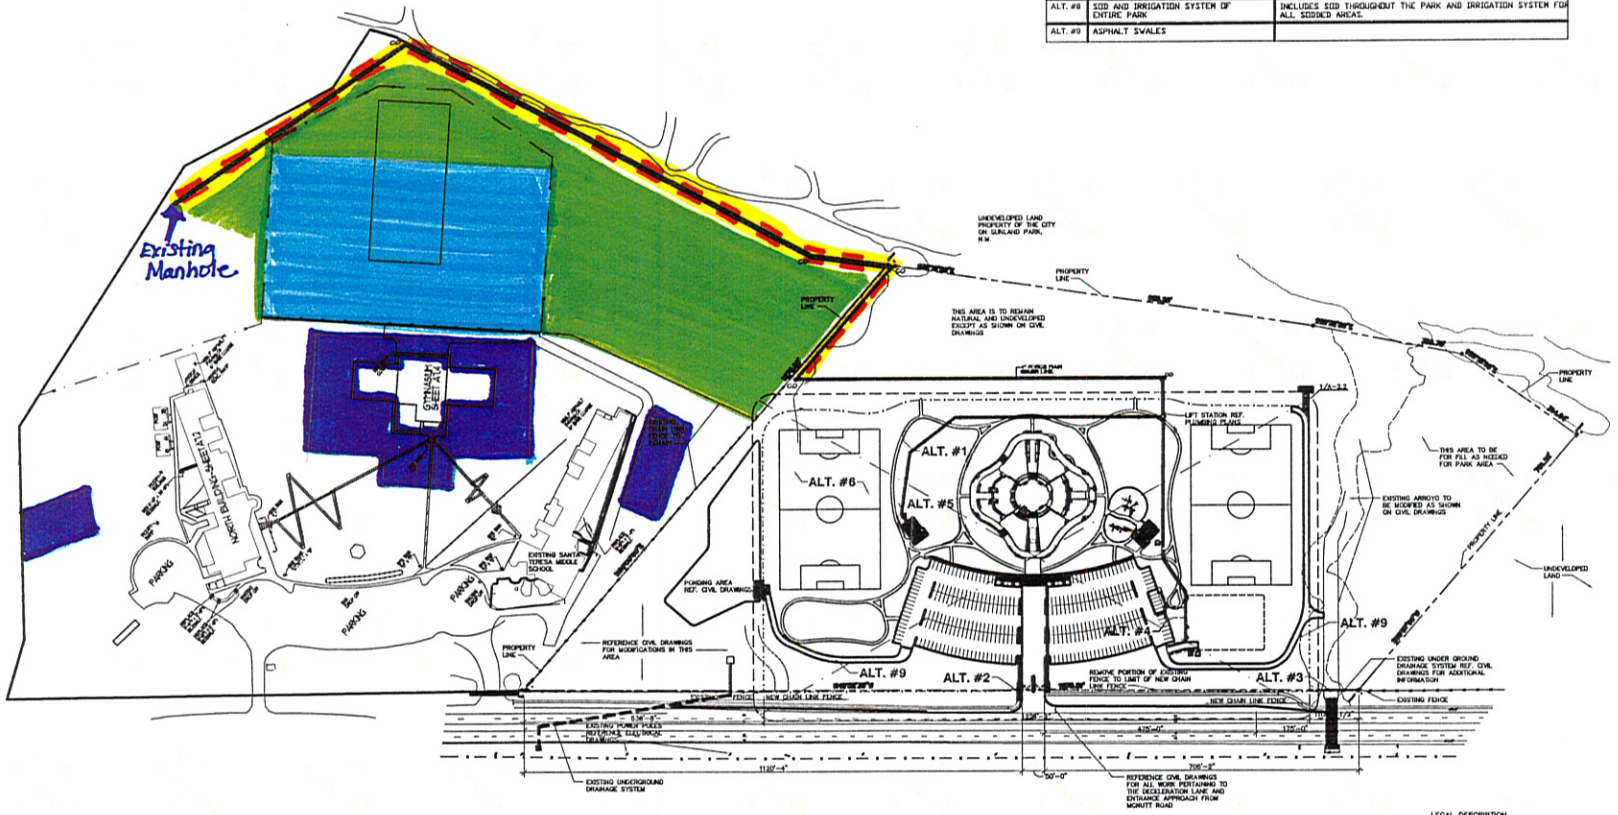

Proposed Sewer Line Easement

Existing Un-Developed Natural Vegetation

Existing Grassed Fields

Existing Geo-Thermal Fields

NORTH

1 OVERALL SITE PLAN
SCALE: NOT TO SCALE

LEGAL DESCRIPTION

A PORTION OF THE SANTA TERESA GRANT, SECTION 35 TOWNSHIP 23S, SOUTH RANGE 3 EAST, N.M.P.M. ALEXANDER ADDITION, CITY OF SUNLAND PARK, DONA ANA COUNTY, NEW MEXICO

RE-BID 11/30/2009

New Sports Complex for
THE CITY OF
SUNLAND PARK, NEW MEXICO
4700 McNutt Road
Sunland Park, NM.

CFA
5640 Montana Avenue Suite D
El Paso, Texas 79925
Phone: 915-775-1104
Fax: 915-775-2606

0807 NOVEMBER 30, 2009

OVERALL SITE PLAN WITH ALTERNATES

A-2.0

This document may not be reproduced in whole or in part by any means, electronic or otherwise, without the explicit written permission of C.F.A.

All reports, plans, specifications, computer files, field data and other documents and instruments prepared by the Architect, as instruments of service and shall remain the property of the Architect. The Architect shall retain all common law, statutory, and other reserved rights, including the copyright thereto.

Copyright 2009 C.F.A., Inc. C.F. Associates, Inc.